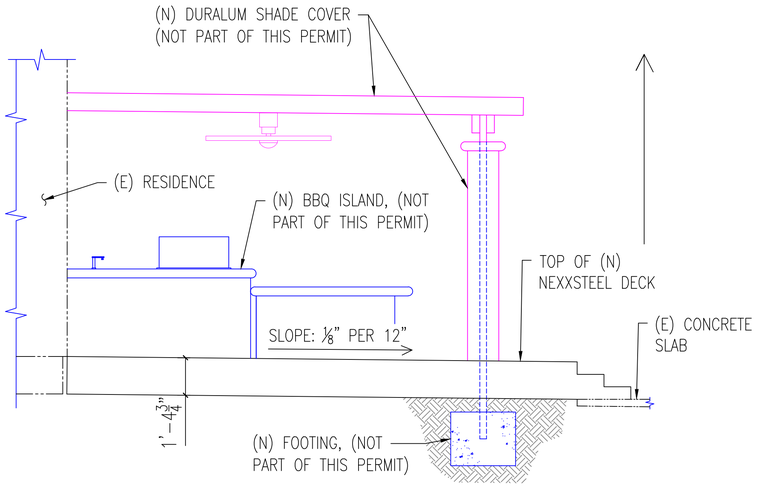

3 EAST ELEVATION
3/8" = 1'-0"

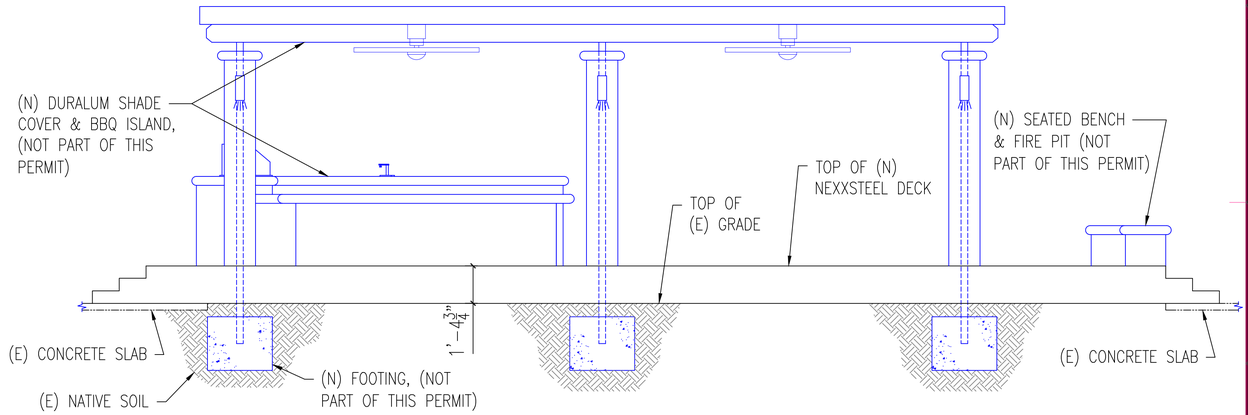

4 NORTH ELEVATION
3/8" = 1'-0"

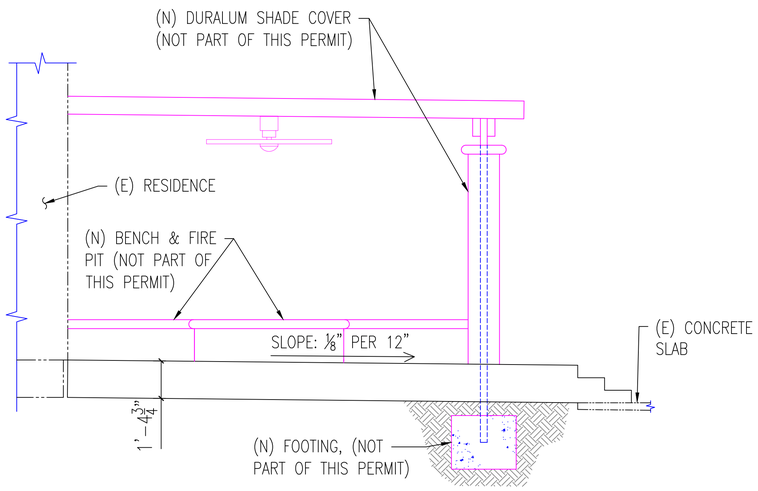

2 WEST ELEVATION
3/8" = 1'-0"

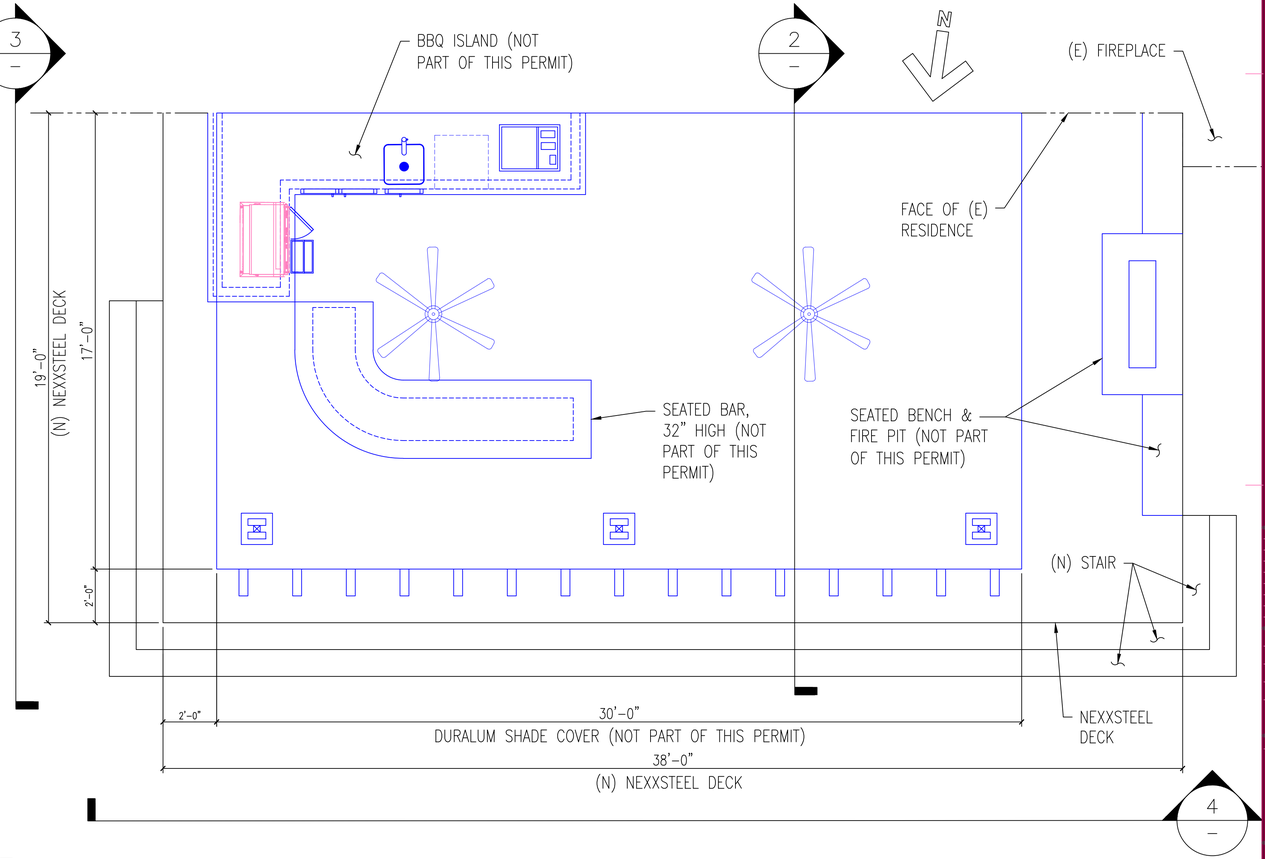

1 PLAN VIEW
3/8" = 1'-0"

JERRY PONZO CONSTRUCTION SERVICES

CONSULTANTS

BACK YARD Dream — Experience Your Own Personal Paradise
COMMERCIAL
& RESIDENTIAL
NEXXSteel — Revolutionizing the Building Industry

(916) 806-3882
CSLB # 866730

JERRY PONZO
CONSTRUCTION SERVICES
BACKYARDDREAM.COM
NEXXSTEEL.COM
10000 HILLVIEW RD
NEWCASTLE, CA 95658
JERRYPONZO@GMAIL.COM

OWNER

Details by: Ron Carter
Senior Designer
Ron B. Carter II

MARK	DATE	DESCRIPTION
⚠	8/1/25	1ST PLAN CHECK COMMENTS 8/1/25

PROJECT NO:	-----
CAD DWG FILE:	002_A1.0_DECK PLAN & ELEVATIONS.DWG
DRAWN BY:	RON CARTER
CHK'D BY:	RC
COPYRIGHT:	

SHEET TITLE

DECK FLOOR PLAN & ELEVATIONS

A1.0

SHEET SHEET INDEX OF TOTAL SHEETS