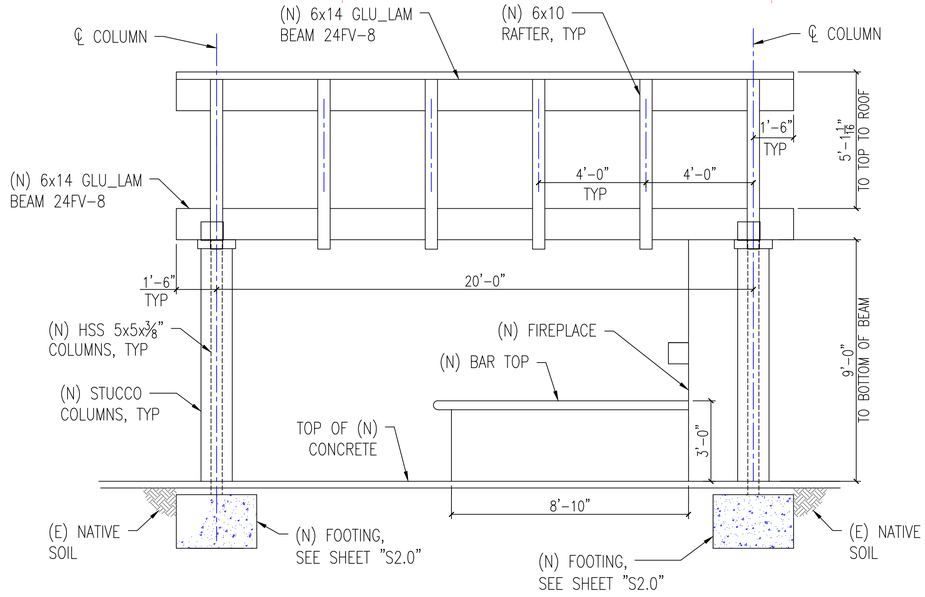

3 SOUTH ELEVATION
3/8" = 1'-0"

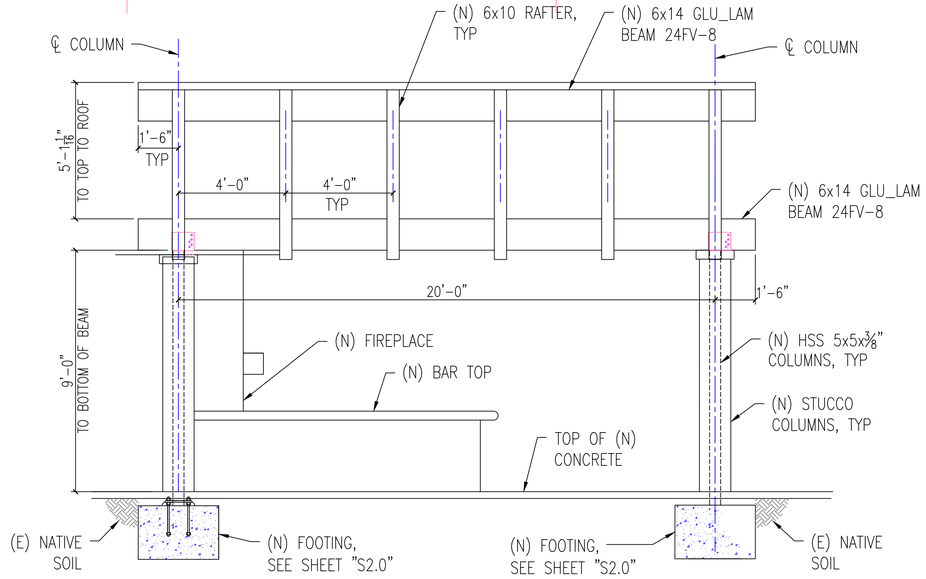

4 NORTH ELEVATION
3/8" = 1'-0"

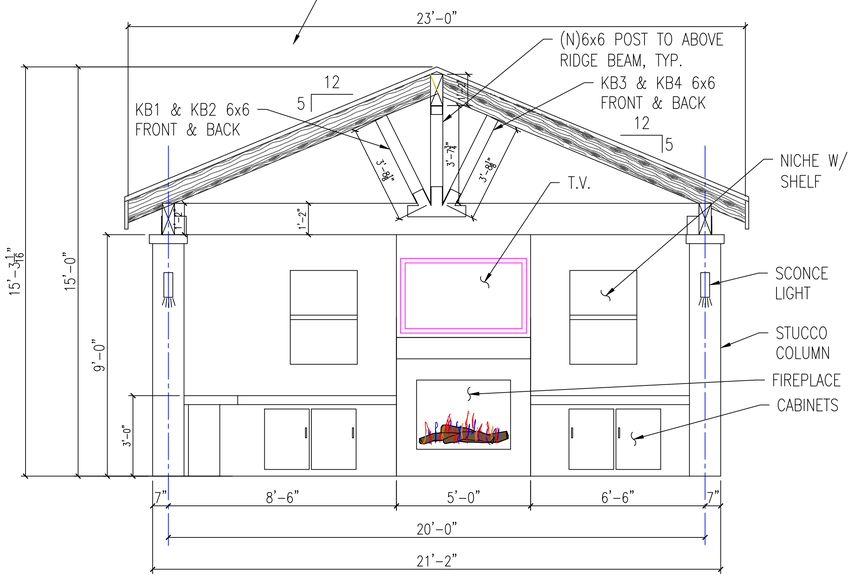

2 EAST ELEVATION
3/8" = 1'-0"

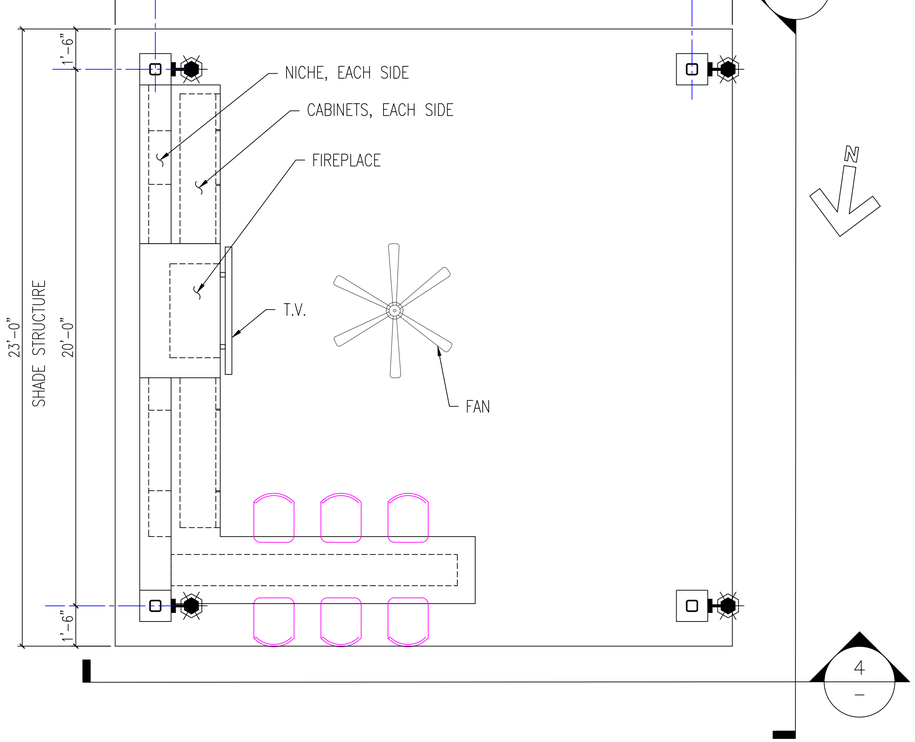

1 PLAN VIEW
3/8" = 1'-0"

JERRY PONZO CONSTRUCTION SERVICES

CONSULTANTS

BACK YARD Dream Experience Your Own Personal Paradise & RESIDENTIAL
COMMERCIAL
NEXXSteel Revolutionizing the Building Industry

(916) 806-3882
CSLB # 866730

JERRY PONZO
CONSTRUCTION SERVICES
BACKYARDDREAM.COM
NEXXSTEEL.COM
10000 HILLVIEW RD
NEWCASTLE, CA 95658
JERRYPONZO@GMAIL.COM

OWNER

Details by: Ron Carter
Senior Designer
Ron B. Carter II

MARK	DATE	DESCRIPTION

PROJECT NO:	-----
CAD DWG FILE:	003_A2.0_GABLED SHADE COVER PLAN & ELEVATIONS.DWG
DRAWN BY:	RON CARTER
CHK'D BY:	RC
COPYRIGHT:	

SHEET TITLE

GABLED SHADE STRUCTURE PLAN & ELEVATIONS

A2.0

SHEET SHEET INDEX OF TOTAL SHEETS