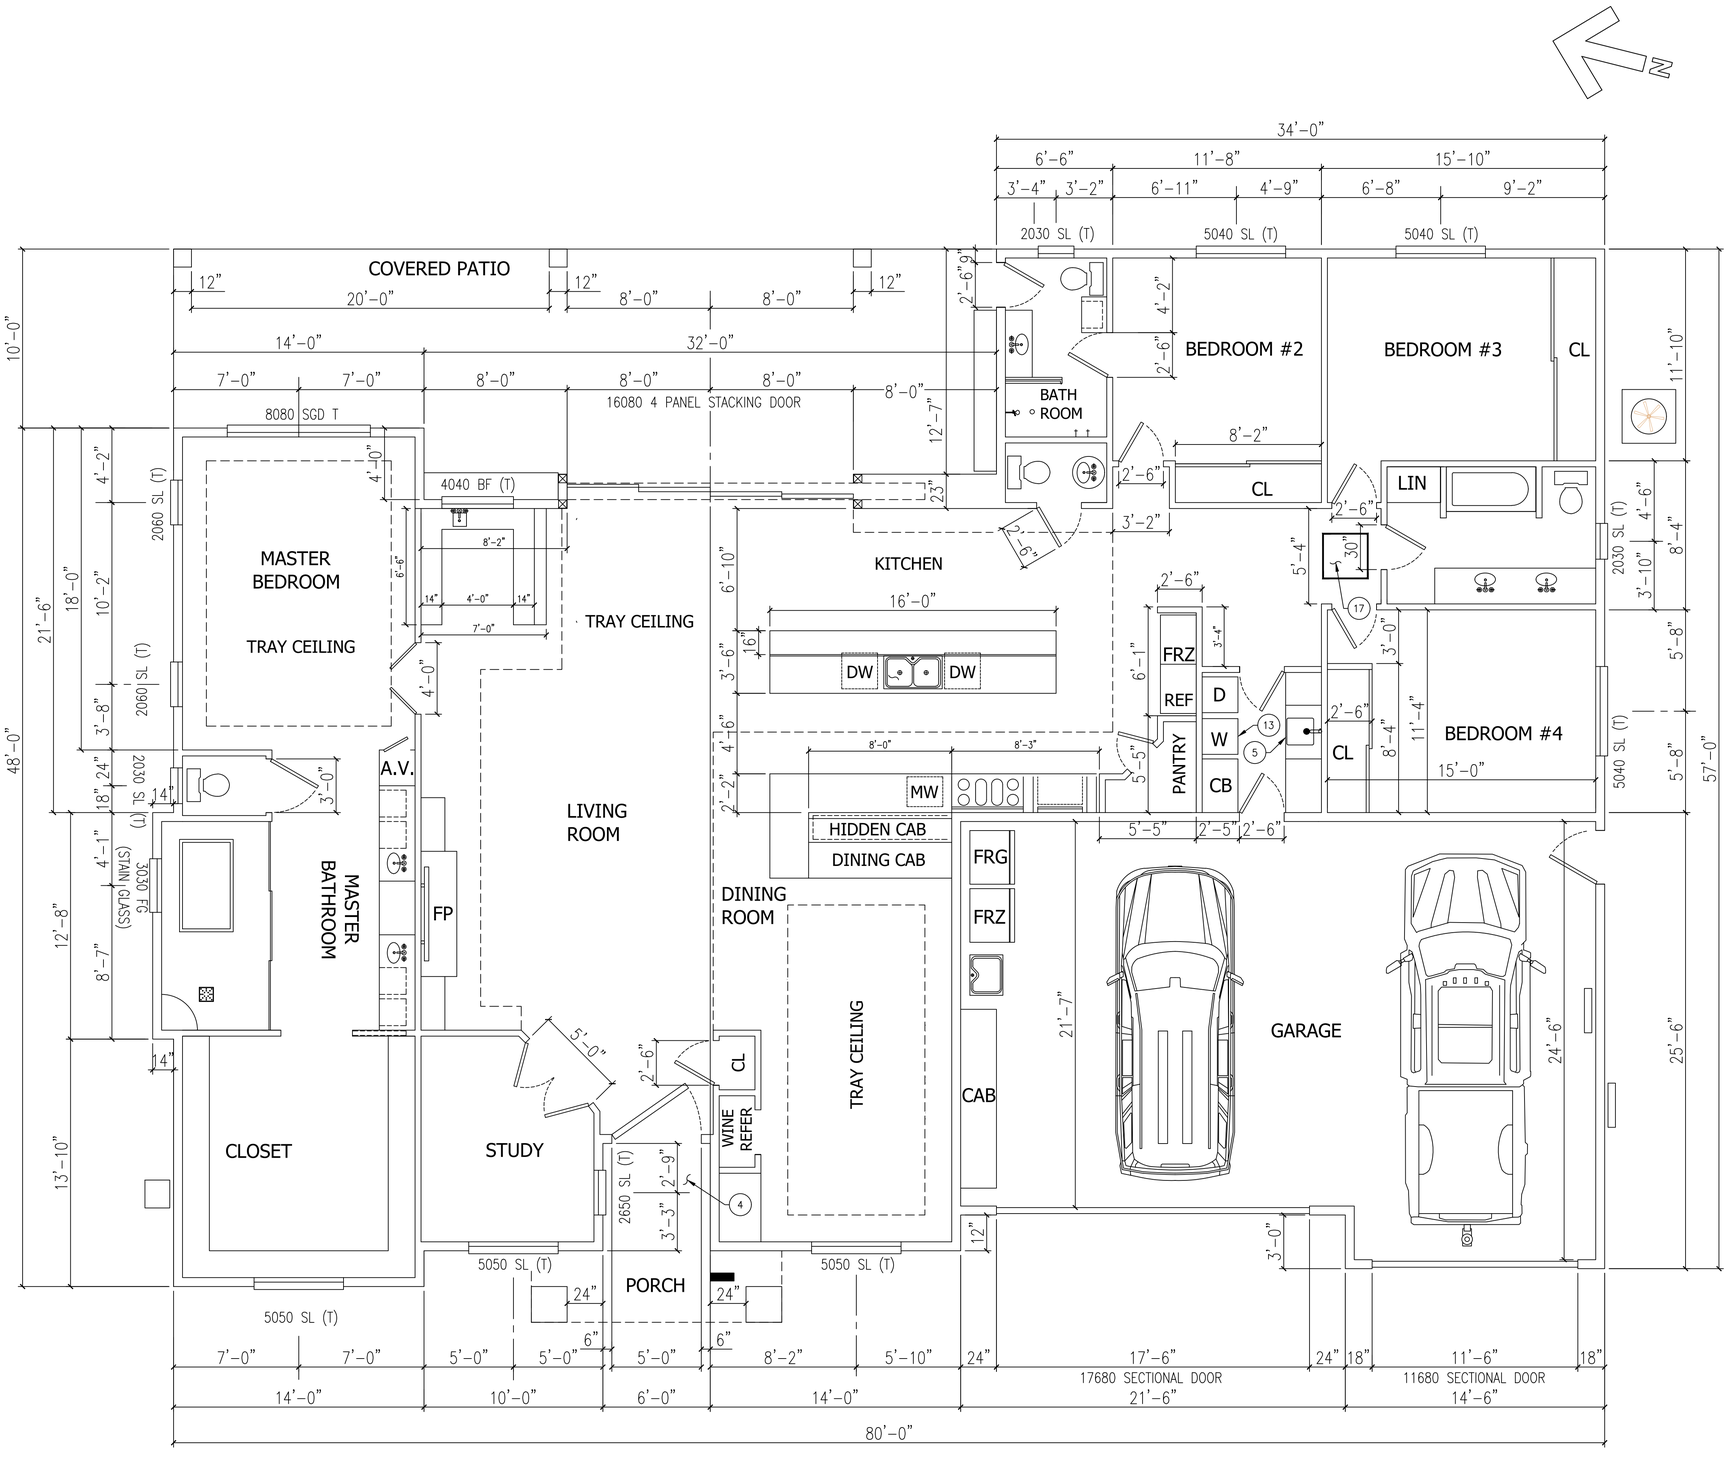

1 HOUSE FLOOR PLAN

1/4" = 1'-0"

CONSULTANTS

erence
Google Drive\Client Files\2023\IN-DESIG

JERRY PONZO
CONSTRUCTION SERVICES

BACKYARDDREAM.COM
NEXXSTEEL.COM

10000 HILLVIEW RD
NEWCASTLE, CA 95658

JERRYPONZO@GMAIL.COM

OWNER

MARK	DATE	DESCRIPTION

PROJECT NO:	-----
CAD DWG FILE:	6_A1.1_HOUSE DIMENSIONAL PLAN.DWG
DRAWN BY:	RC
CHK'D BY:	RC
COPYRIGHT:	

SHEET TITLE

HOUSE DIMENSIONAL PLAN

A1.1

SHEET SHEET INDEX OF TOTAL SHEETS