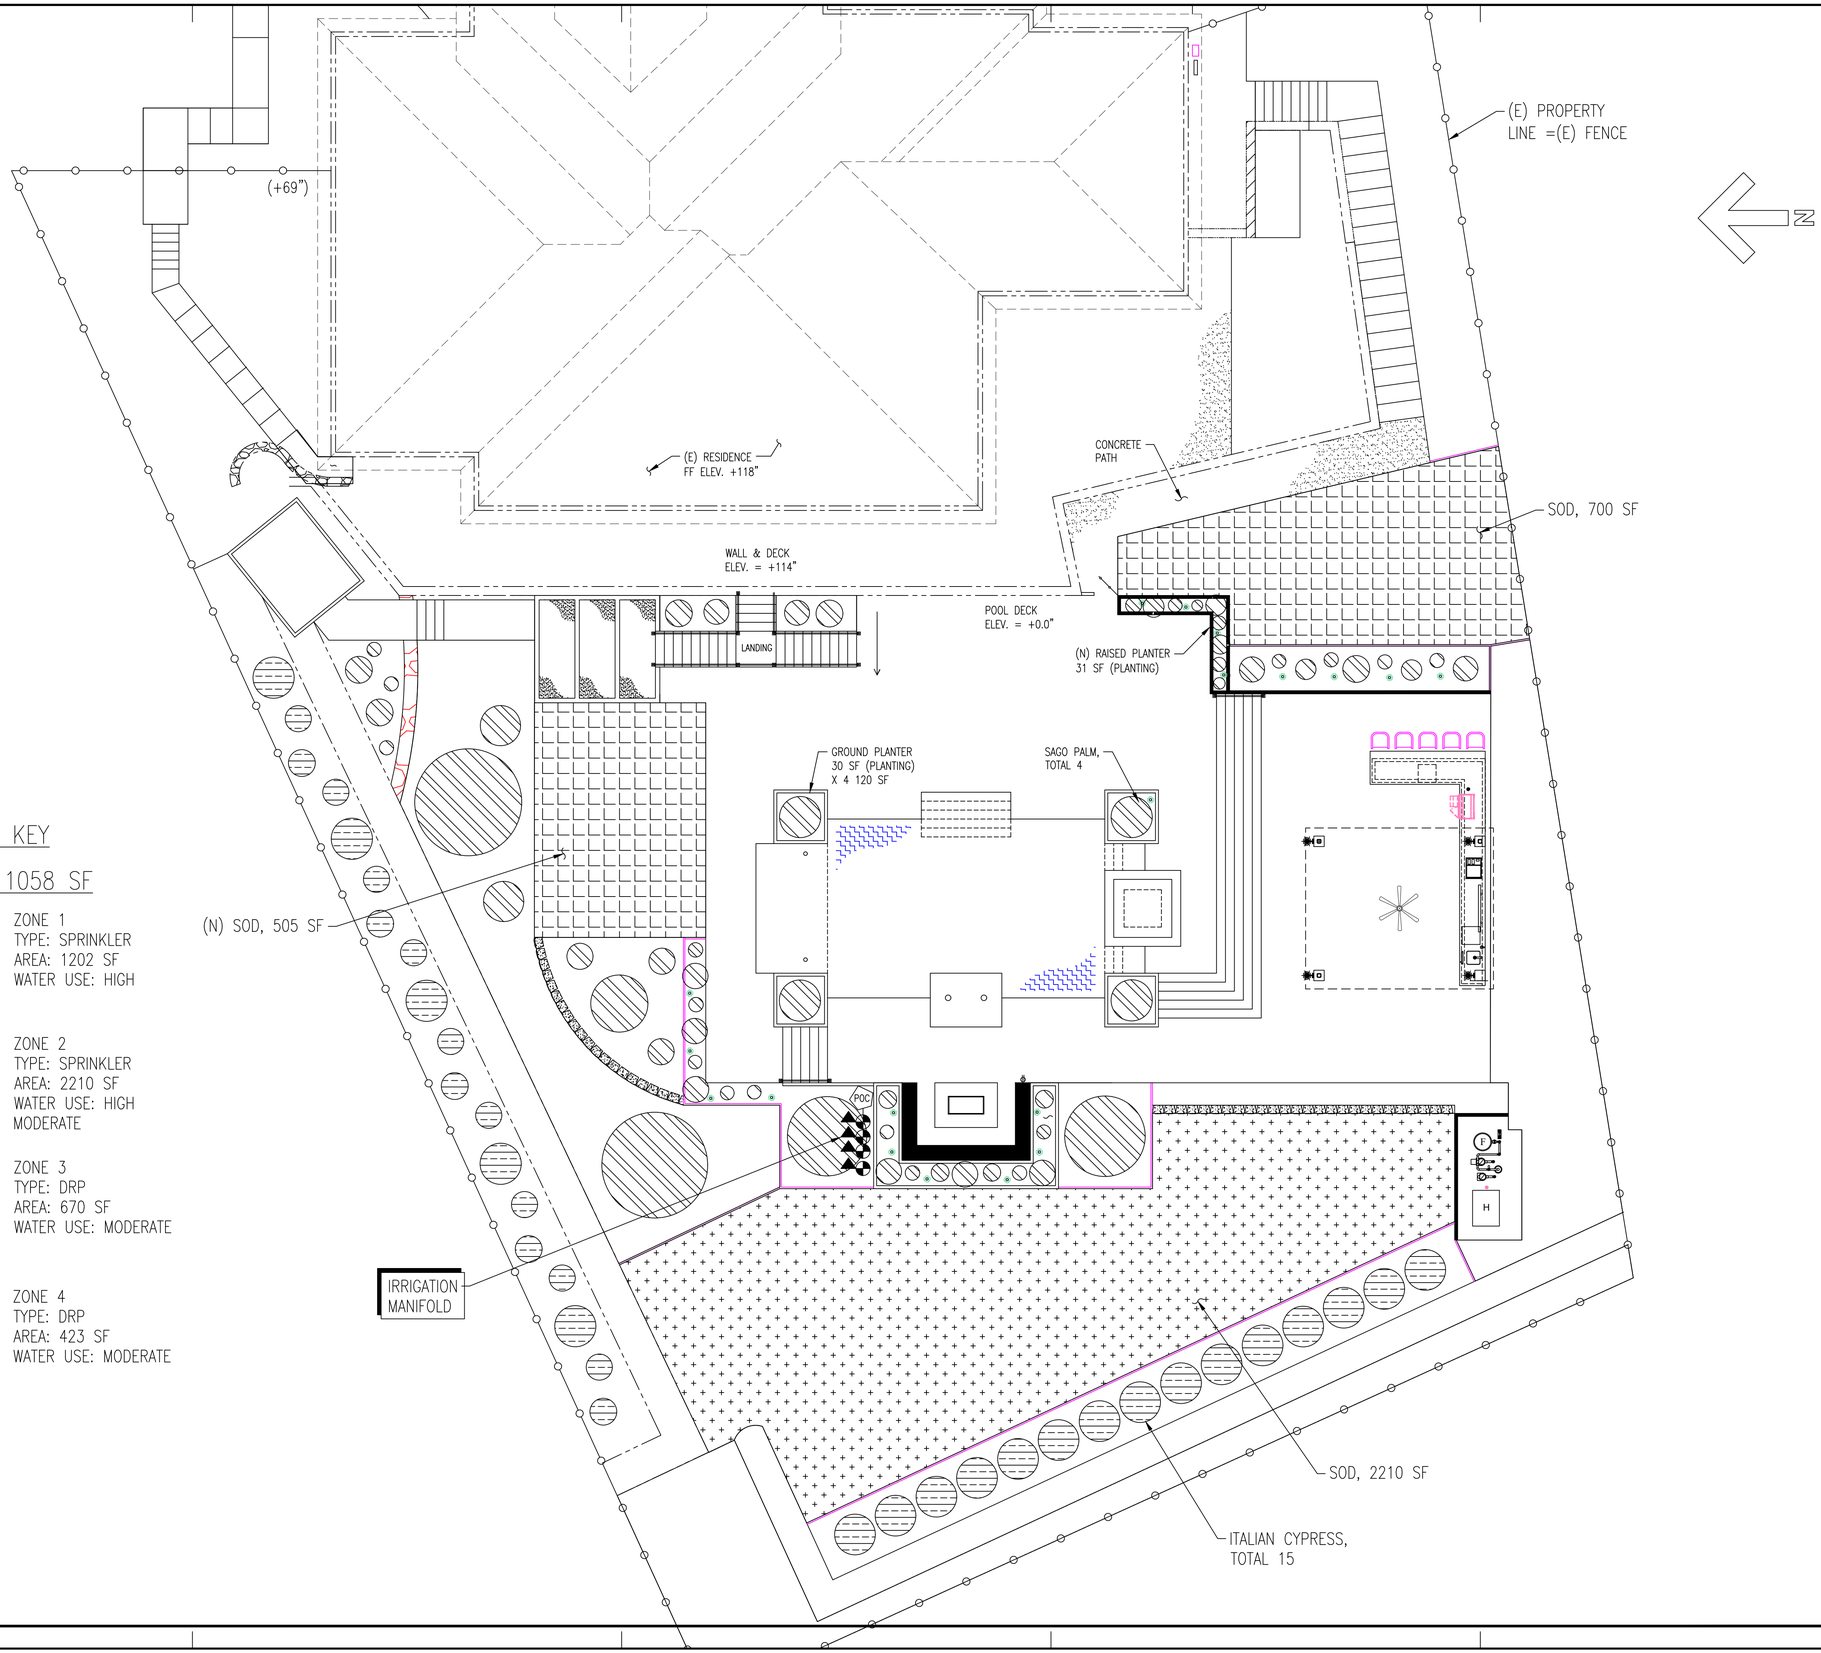

HYDROZONE KEY

BACKYARD: 1058 SF

ZONE 1
TYPE: SPRINKLER
AREA: 1202 SF
WATER USE: HIGH

ZONE 2
TYPE: SPRINKLER
AREA: 2210 SF
WATER USE: HIGH
MODERATE

ZONE 3
TYPE: DRP
AREA: 670 SF
WATER USE: MODERATE

ZONE 4
TYPE: DRP
AREA: 423 SF
WATER USE: MODERATE

1 IRRIGATION PLAN
1/8" = 1'-0"

JERRY PONZO CONSTRUCTION SERVICES

CONSULTANTS

BACKYARD Dream — Experience Your Own Personal Paradise
COMMERCIAL & RESIDENTIAL
NEXXSteel — Revolutionizing the Building Industry

(916) 806-3882
CSLB # 866730

JERRY PONZO
CONSTRUCTION SERVICES

BACKYARDDREAM.COM
NEXXSTEEL.COM

10000 HILLVIEW RD
NEWCASTLE, CA 95658

JERRYPONZO@GMAIL.COM

OWNER

Details by: Ron Carter
Senior Designer
Ron B. Carter II

MARK	DATE	DESCRIPTION

PROJECT NO:	-----
CAD DWG FILE:	002_L2_ZONE IRRIGATION PLAN.DWG
DRAWN BY:	RC
CHK'D BY:	RC
COPYRIGHT:	

SHEET TITLE

IRRIGATION PLAN

L2.0

SHEET SHEET INDEX OF TOTAL SHEETS