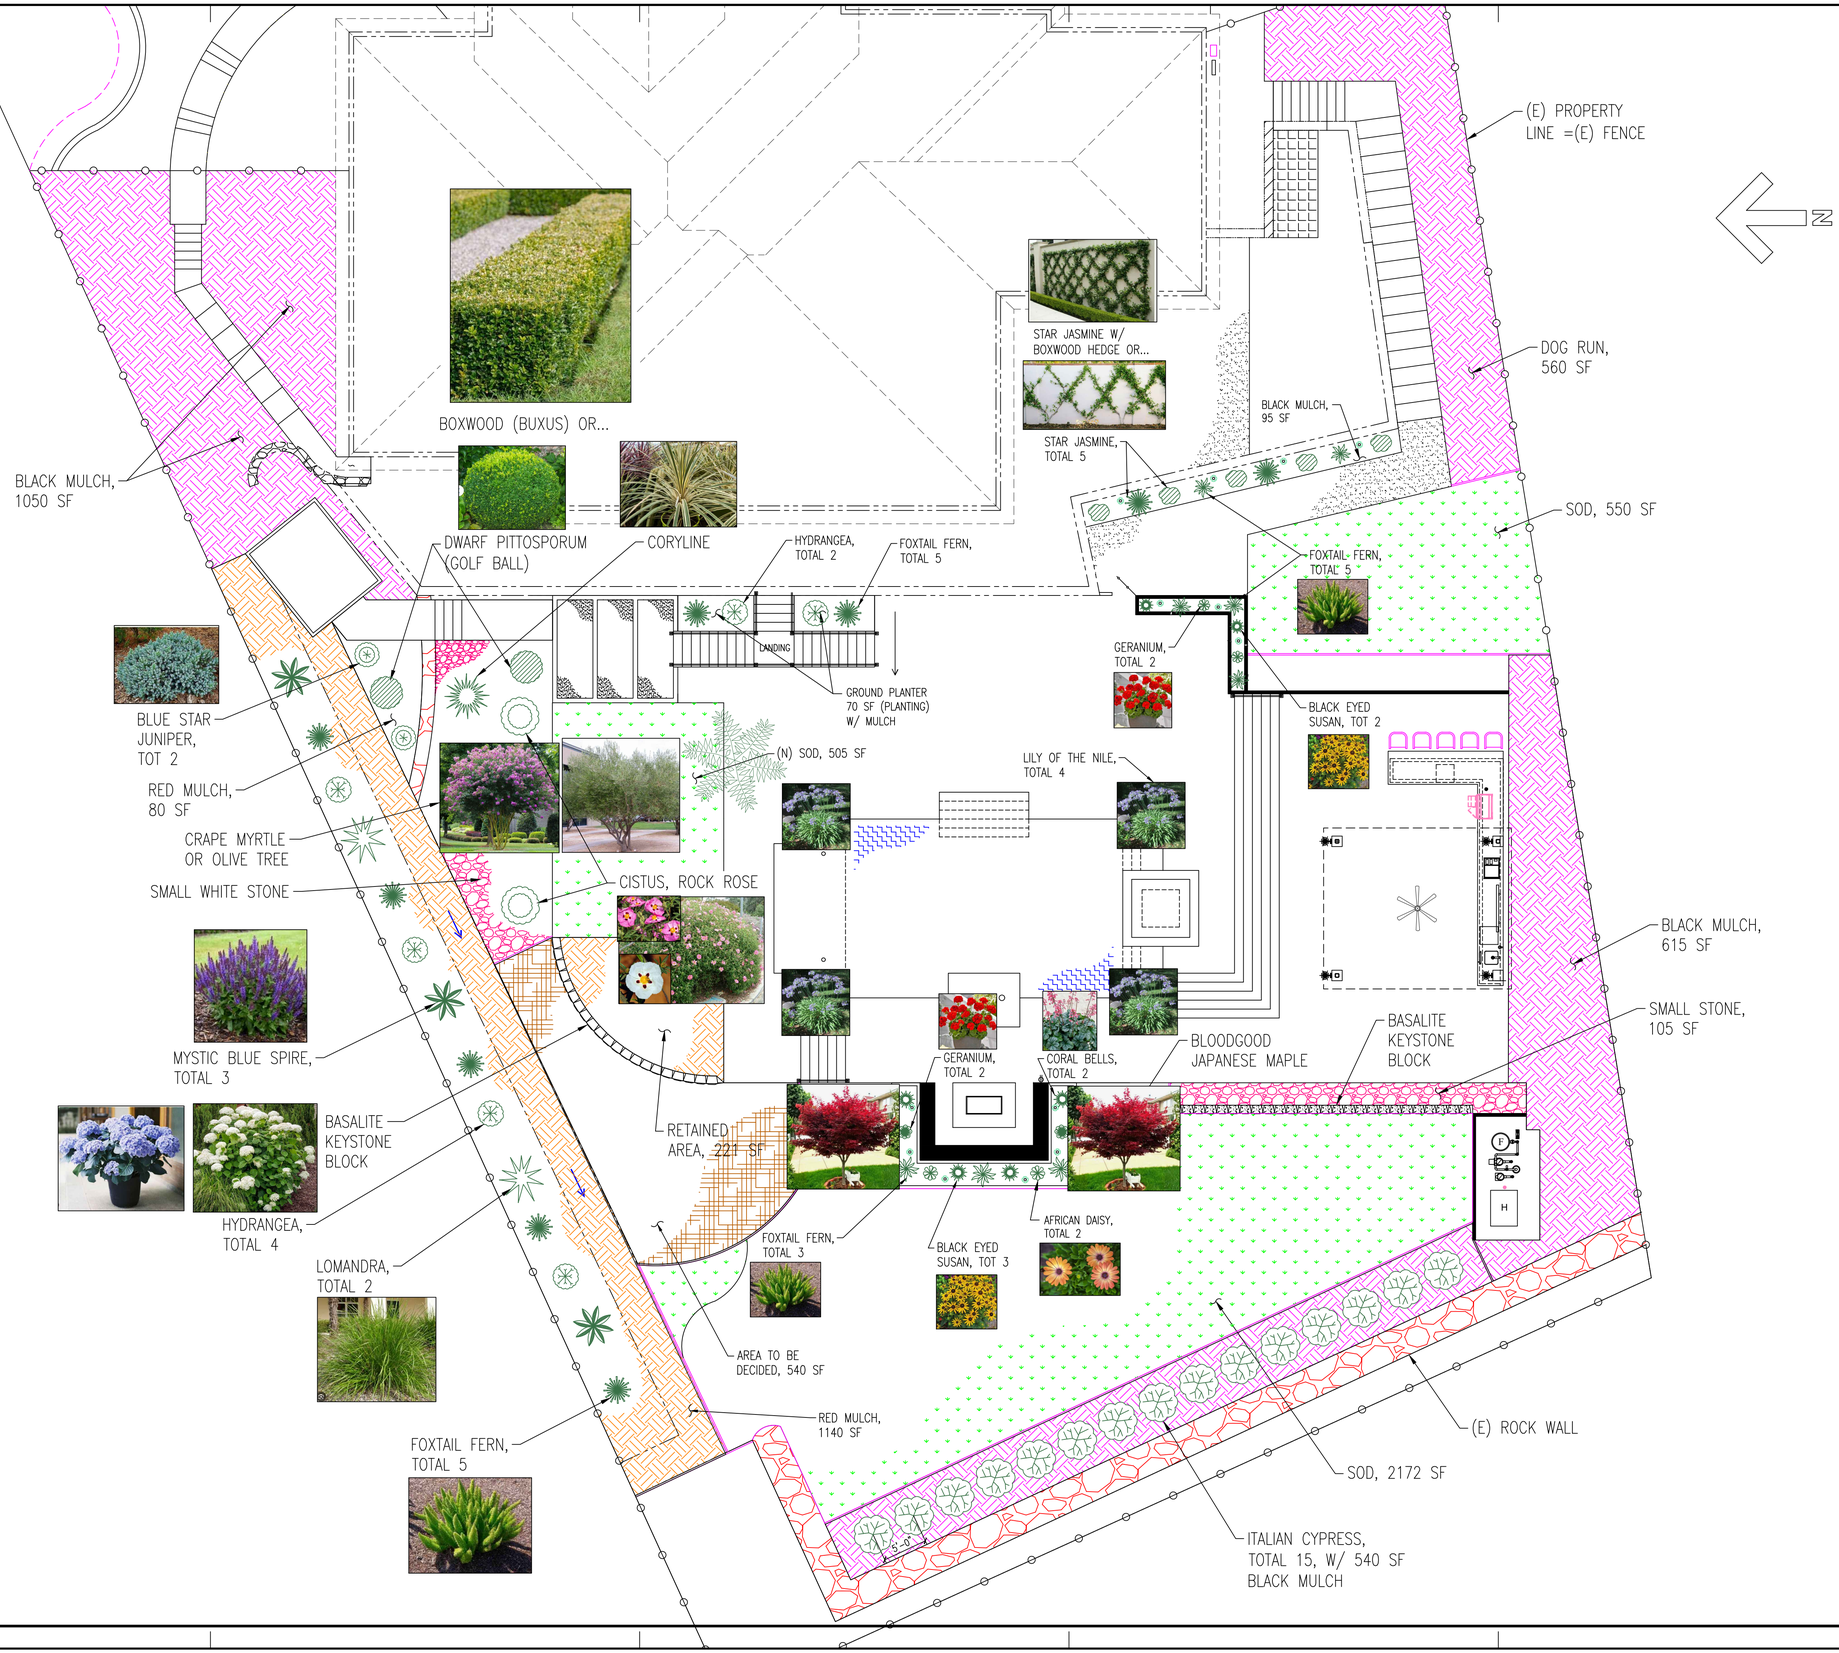

1 LANDSCAPE PLAN

1/8" = 1'-0"

JERRY PONZO CONSTRUCTION SERVICES

CONSULTANTS

BACK YARD Dream Experience Your Own Personal Paradise & RESIDENTIAL

COMMERCIAL NEXXSteel Revolutionizing the Building Industry

(916) 806-3882

CSLB # 866730

JERRY PONZO
CONSTRUCTION SERVICES

BACKYARDDREAM.COM
NEXXSTEEL.COM

10000 HILLVIEW RD
NEWCASTLE, CA 95658

JERRYPONZO@GMAIL.COM

OWNER

Details by: Ron Carter
Senior Designer

Ron B. Carter II

MARK	DATE	DESCRIPTION

PROJECT NO:	-----
CAD DWG FILE:	001_L1_LANDSCAPE PLAN REVISED.DWG
DRAWN BY:	RC
CHK'D BY:	RC
COPYRIGHT:	

SHEET TITLE

LANDSCAPE PLAN

L1.0

SHEET SHEET INDEX OF TOTAL SHEETS