Botanical Name	Common Name	Size/Condition	Remarks	Quantity
Trees			Water use	
Acer palmatum	Japanese Maple	15 Gal	MODERATE	1
Parkinsonia "Desert Museum"	Desert Museum PALO VERDE	15 Gal	LOW	2
Glauca Pendula Atlas Cedar	Atlas Cedar	15 Gal	LOW	1
Ray Harmon Ceanothus	Ray Harmon Ceanothus	15 Gal		1
Shrubs			Water use	
Westringa "Wynyabbie Gem"	Wynyabbie Gem Westringa	5 Gal	LOW	13
Ceanothus x "JUDY" Dark Star	Dark Star Ceanothus	5 Gal	LOW	5
Lavendula x intermedia "Province"	Provence Lavender	1 Gal	LOW	10
Muhlenbergia Capillaris	Pink muhly grass	1 Gal	LOW	8
Chondropepalum tectorum	Cape rush	1 Gal	LOW	3
Thymus praecox "Elfin"	Elfin Thyme	Mud Flat	LOW	6

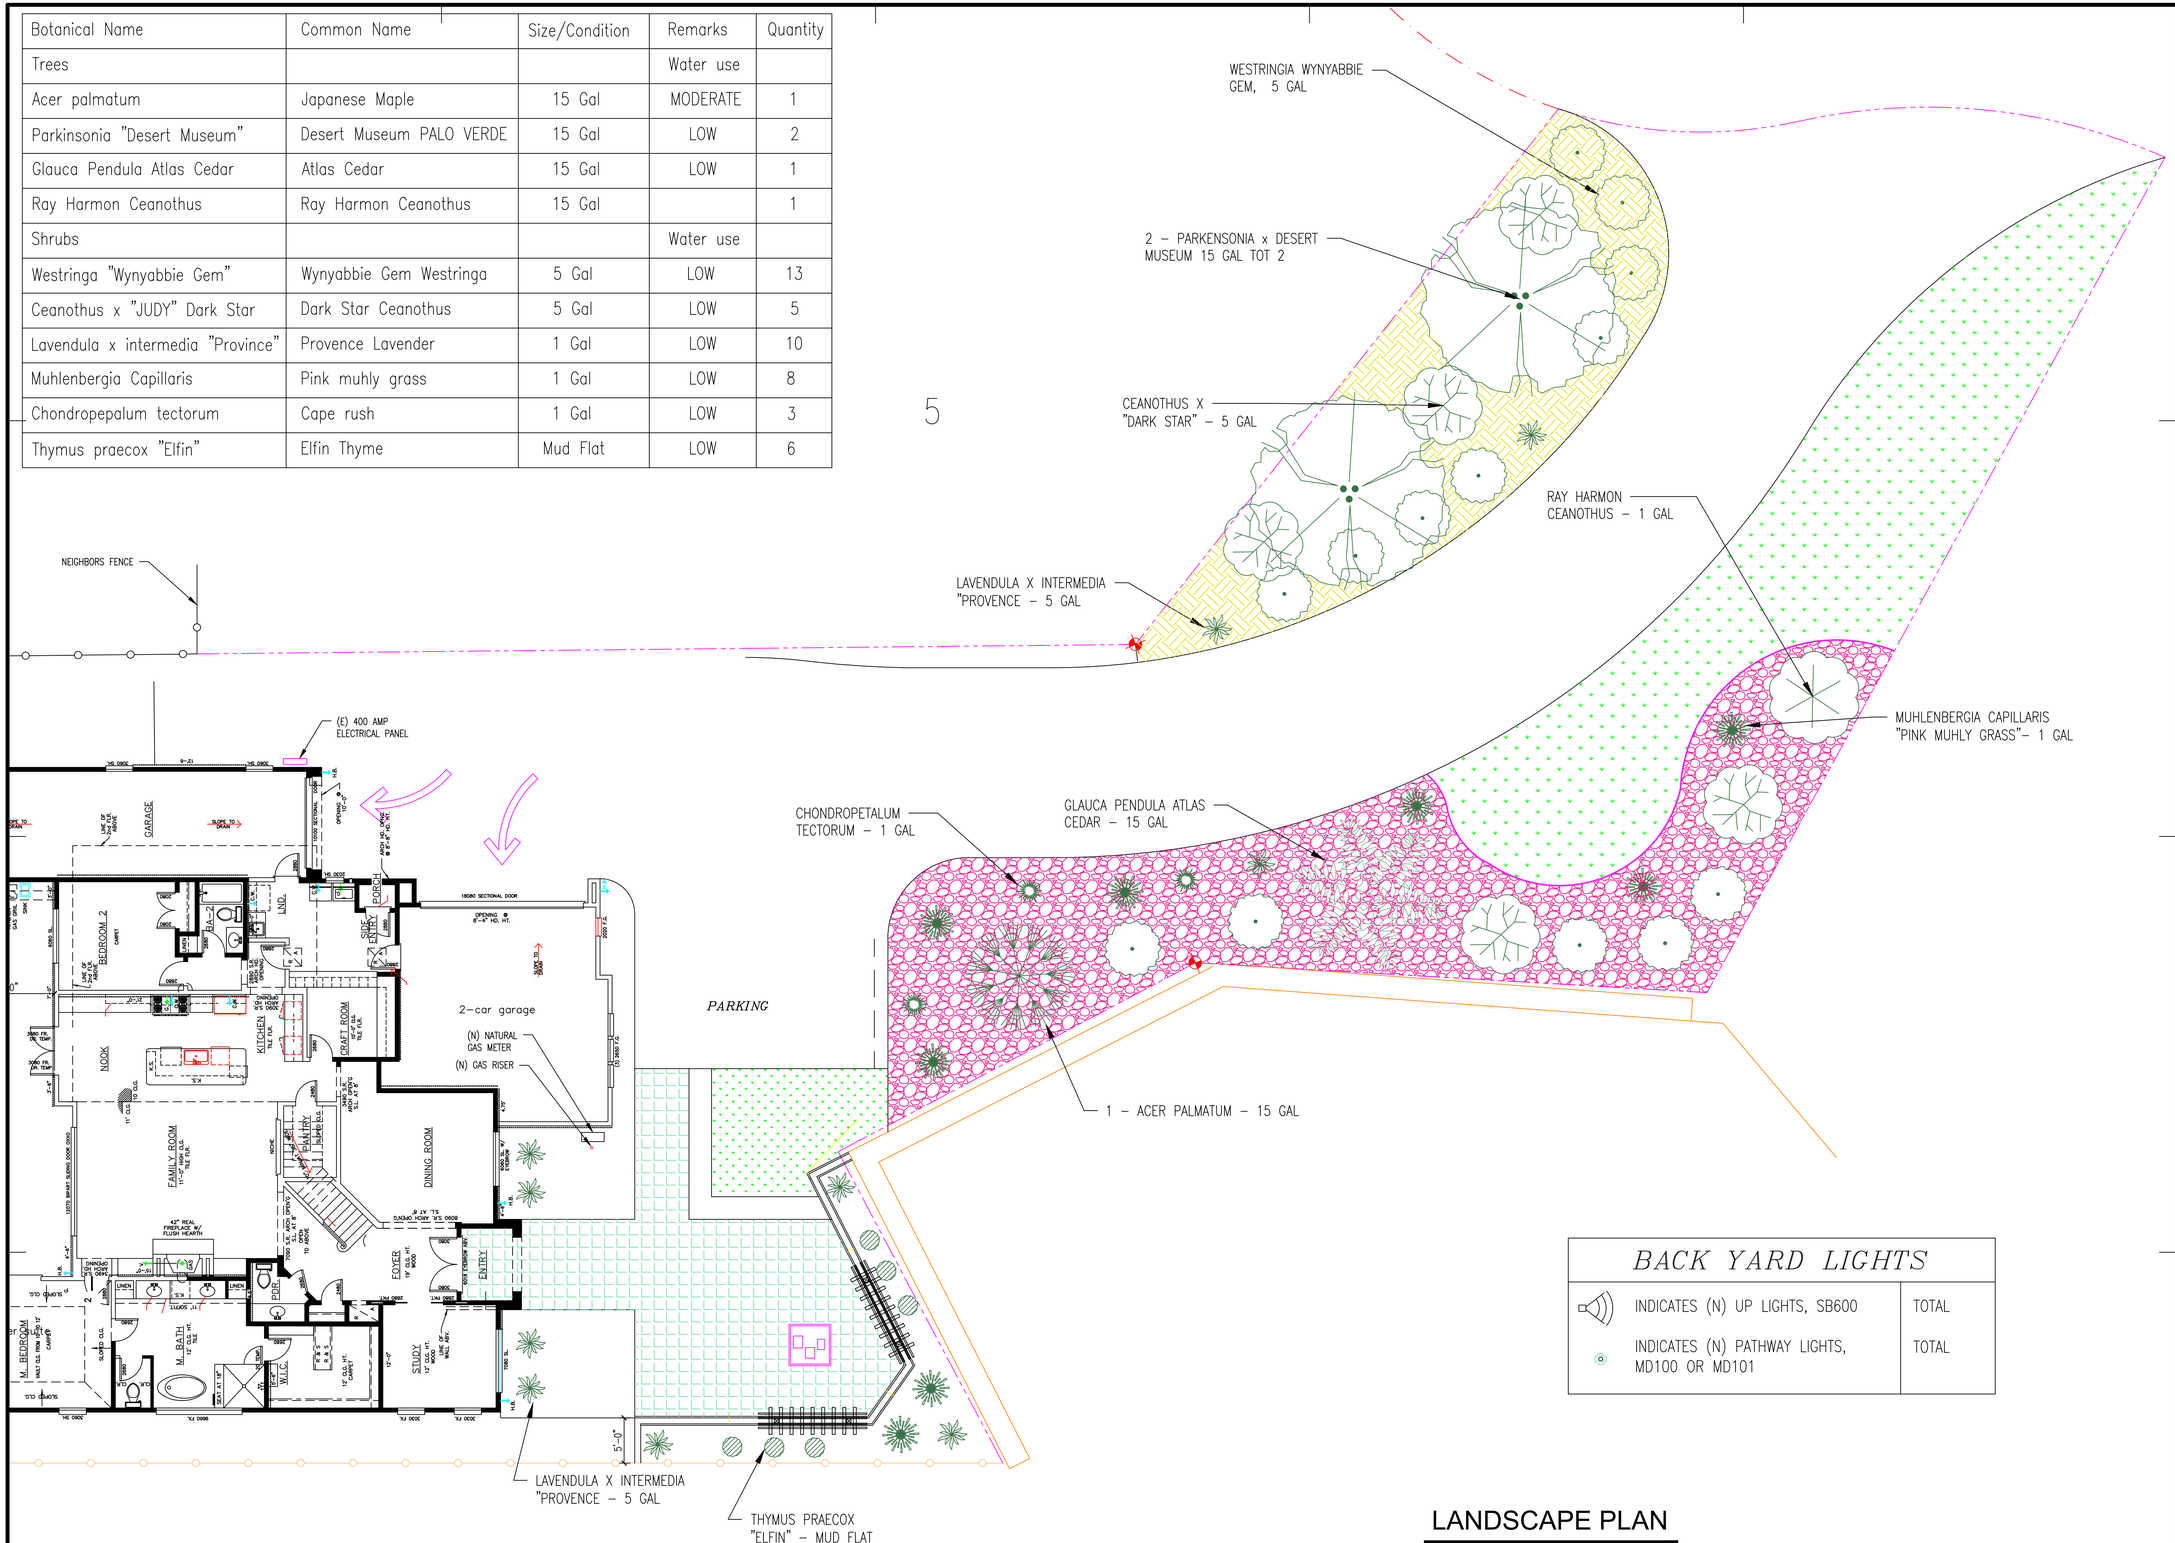

BACK YARD LIGHTS

INDICATES (N) UP LIGHTS, SB600	TOTAL
INDICATES (N) PATHWAY LIGHTS, MD100 OR MD101	TOTAL

LANDSCAPE PLAN

1/8" = 1'-0"

CONSULTANTS

WWW.BACKYARDDREAM.COM

10183 CROYDON DR. SUITE F
SACRAMENTO, CA 95827
(916) 783-5777

OWNER

MARK	DATE	DESCRIPTION

PROJECT NO:	----
CAD DWG FILE:	HORNER_LANDSCAPE 2024 REV 2_8.28.24.DWG
DRAWN BY:	RC
CHK'D BY:	RC
COPYRIGHT:	

SHEET TITLE

LANDSCAPE PLAN

L1.0

SHEET SHEET INDEX OF TOTAL SHEETS