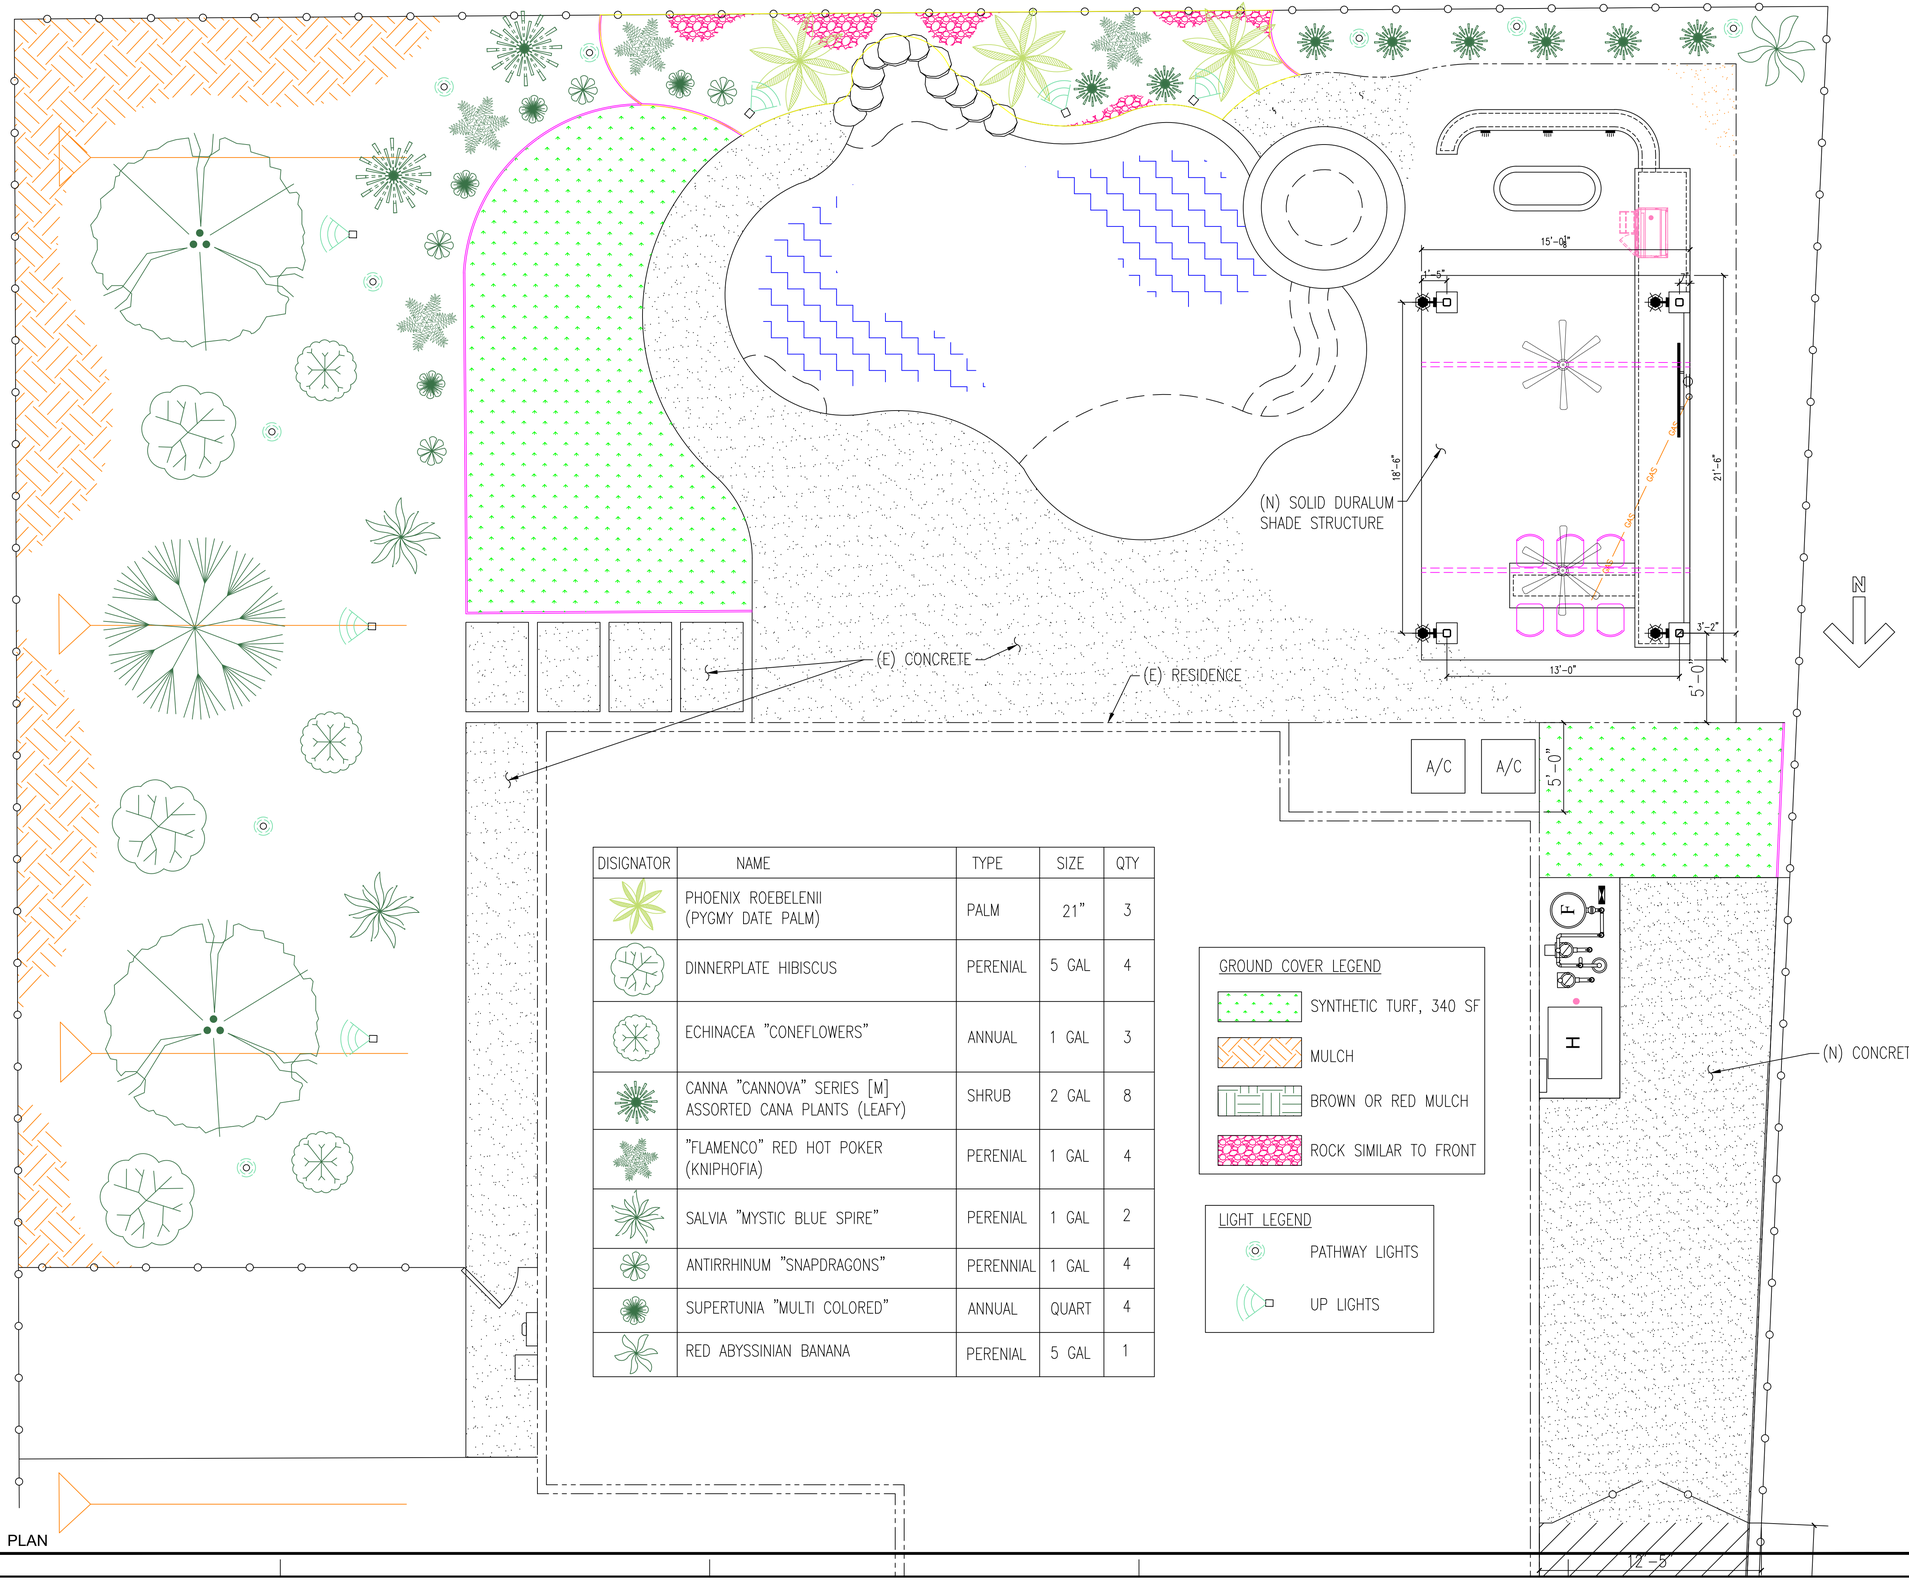

DISIGNATOR	NAME	TYPE	SIZE	QTY
	PHOENIX ROEBELENII (PYGMY DATE PALM)	PALM	21"	3
	DINNERPLATE HIBISCUS	PERENIAL	5 GAL	4
	ECHINACEA "CONEFLOWERS"	ANNUAL	1 GAL	3
	CANNA "CANNOVA" SERIES [M] ASSORTED CANA PLANTS (LEAFY)	SHRUB	2 GAL	8
	"FLAMENCO" RED HOT POKER (KNIPHOFIA)	PERENIAL	1 GAL	4
	SALVIA "MYSTIC BLUE SPIRE"	PERENIAL	1 GAL	2
	ANTIRRHINUM "SNAPDRAGONS"	PERENNIAL	1 GAL	4
	SUPERTUNIA "MULTI COLORED"	ANNUAL	QUART	4
	RED ABYSSINIAN BANANA	PERENIAL	5 GAL	1

GROUND COVER LEGEND

- SYNTHETIC TURF, 340 SF
- MULCH
- BROWN OR RED MULCH
- ROCK SIMILAR TO FRONT

LIGHT LEGEND

- PATHWAY LIGHTS
- UP LIGHTS

1 LANDSCAPE PLAN
1/4" = 1'-0"

JERRY PONZO CONSTRUCTION SERVICES

CONSULTANTS

BACKYARD Dream — Experience Your Own Personal Paradise — & RESIDENTIAL

COMMERCIAL

NEXXSteel — Revolutionizing the Building Industry

(916) 806-3882

CSLB # 866730

JERRY PONZO
CONSTRUCTION SERVICES

BACKYARDDREAM.COM
NEXXSTEEL.COM

10000 HILLVIEW RD
NEWCASTLE, CA 95658

JERRYPONZO@GMAIL.COM

OWNER

Details by: Ron Carter
Senior Designer
Ron B. Carter II

MARK	DATE	DESCRIPTION
1	5/19/26	REVISED LANDSCAPE PLAN

PROJECT NO:	----
CAD DWG FILE:	004_L1_LANDSCAPE PLAN_REV 2.DWG
DRAWN BY:	RC
CHK'D BY:	RC
COPYRIGHT:	

SHEET TITLE

LANDSCAPE PLAN

L1.0

SHEET SHEET INDEX OF TOTAL SHEETS